




① TYPICAL WORKER DECONTAMINATION ENCLOSURE
(SHALL BE DIMENSIONED ON SHOP DRAWINGS)

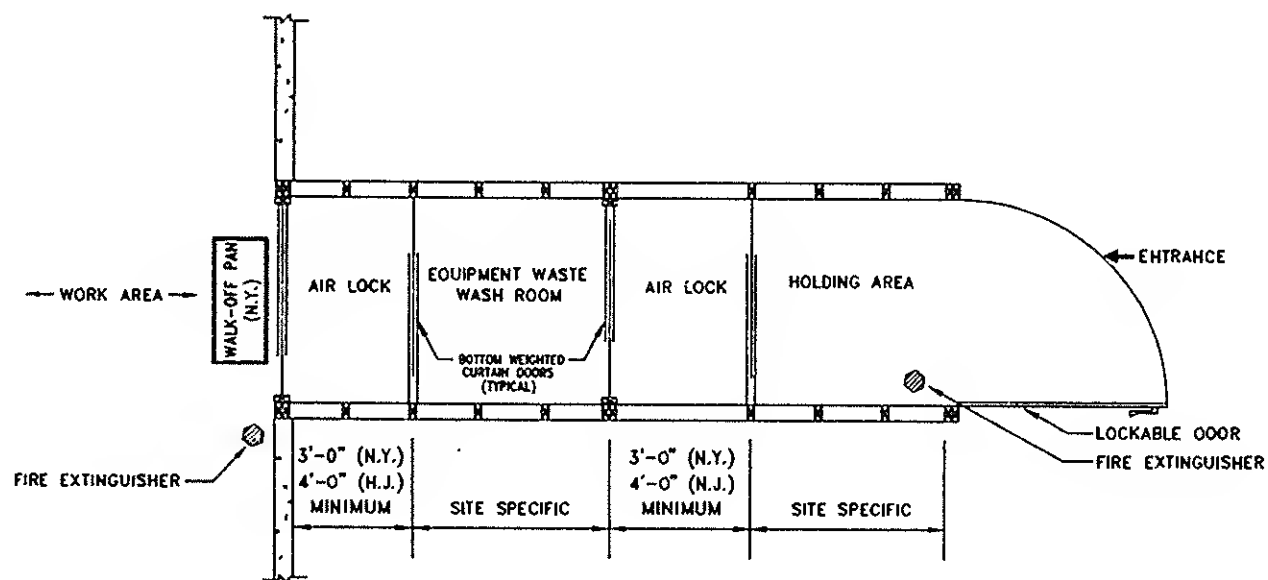


② TYPICAL WASTE DECONTAMINATION ENCLOSURE
(SHALL BE DIMENSIONED ON SHOP DRAWINGS)

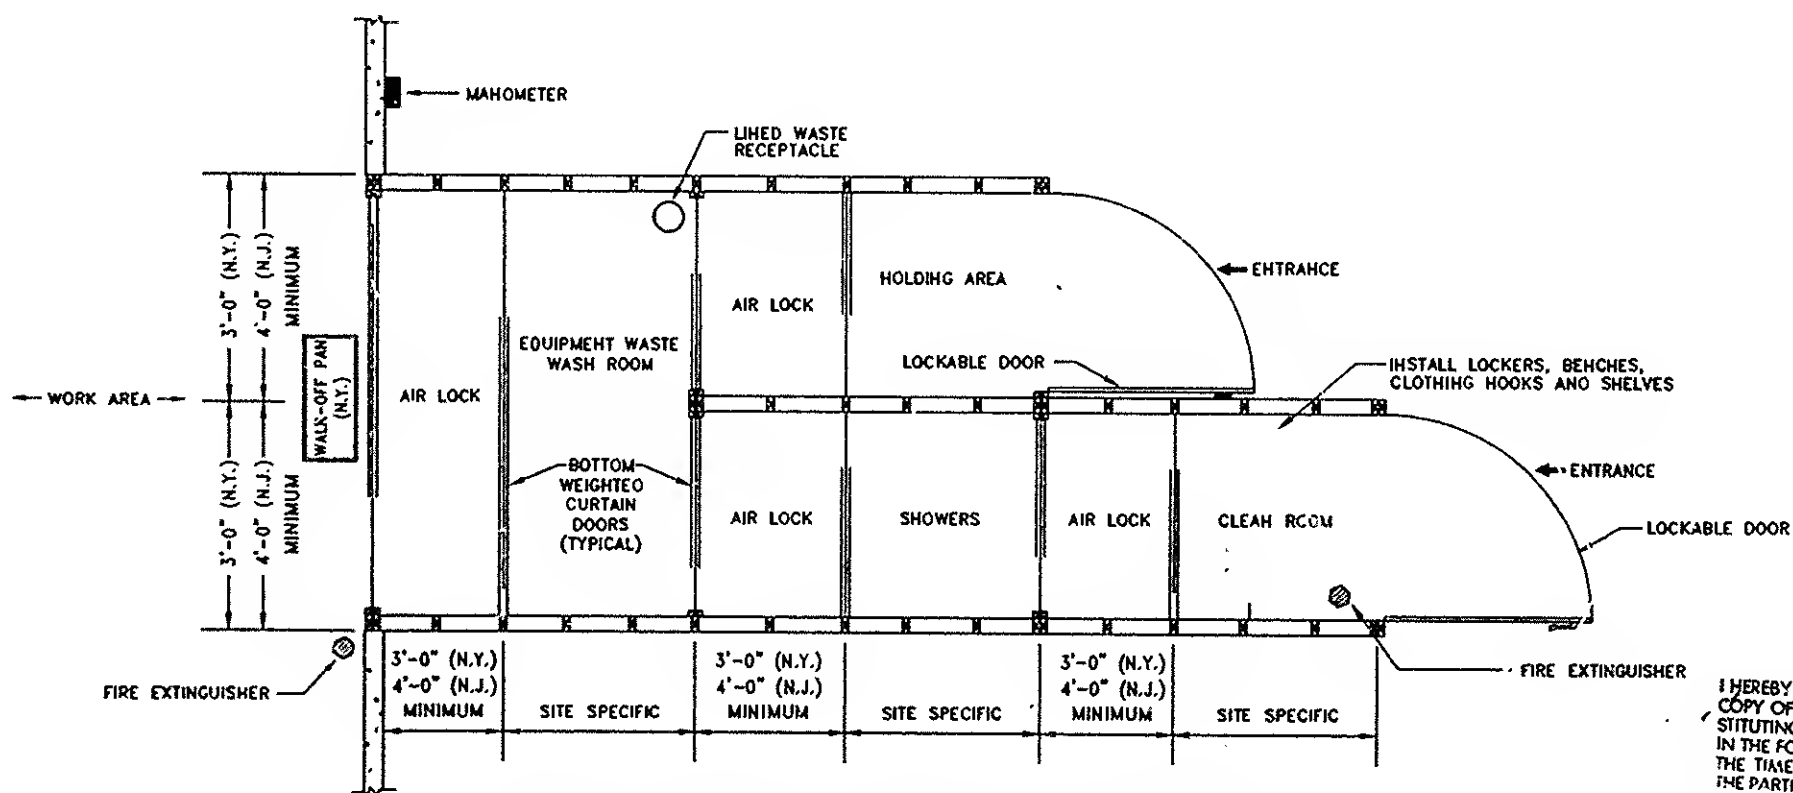


③ TYPICAL WORKER AND WASTE DECONTAMINATION ENCLOSURE
(SHALL BE DIMENSIONED ON SHOP DRAWINGS)

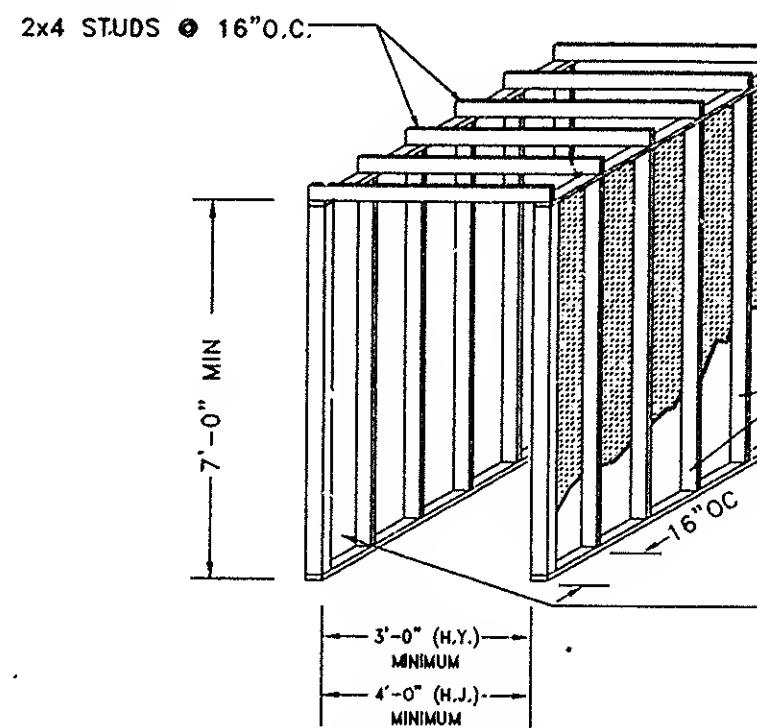

④ ACCESS TUNNEL THROUGH ASBESTOS AREA

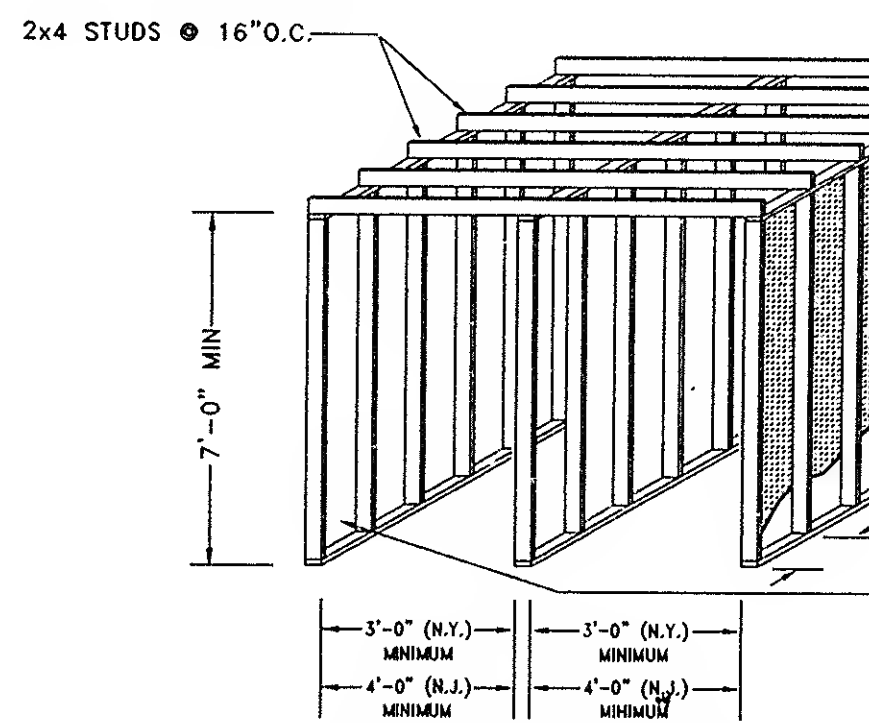

⑤ STRUCTURAL FRAMING OF WORKER AND WASTE DECONTAMINATION ENCLOSURE

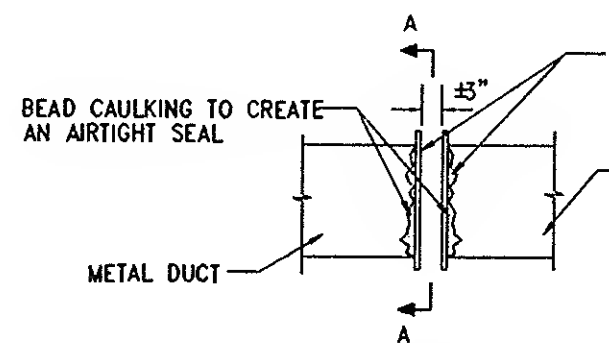

WALL OPENING TO BE SEALED WITH PLYWOOD SHEETING, CAULKING AND DUCT TAPE.
BEFORE SEALING, REMOVE GRILLS AND DUST AND DEBRIS INSIDE DUCT BY EDGES WITH A CONTINUOUS BEAD OF DUCT TAPE.

⑥ SEALING SUPPLY WITH PLYWOOD SHEETING, CAULKING AND DUCT TAPE

I HEREBY CERTIFY THAT THIS IS A TRUE AND CORRECT COPY OF ONE OF THE CONTRACT DRAWINGS CONTAINING A PART OF CONTRACT NO. WTE-802.071 IN THE FORM IN WHICH SAID DRAWINGS EXISTED AT THE TIME THE SAID CONTRACT WAS EXECUTED BY THE PARTIES.
DATE 6/22/95 Sultan A. Aslam SPEC WRITER
DATE 8/15/95 Peter H. J. J. ENGINEER OF DESIGN